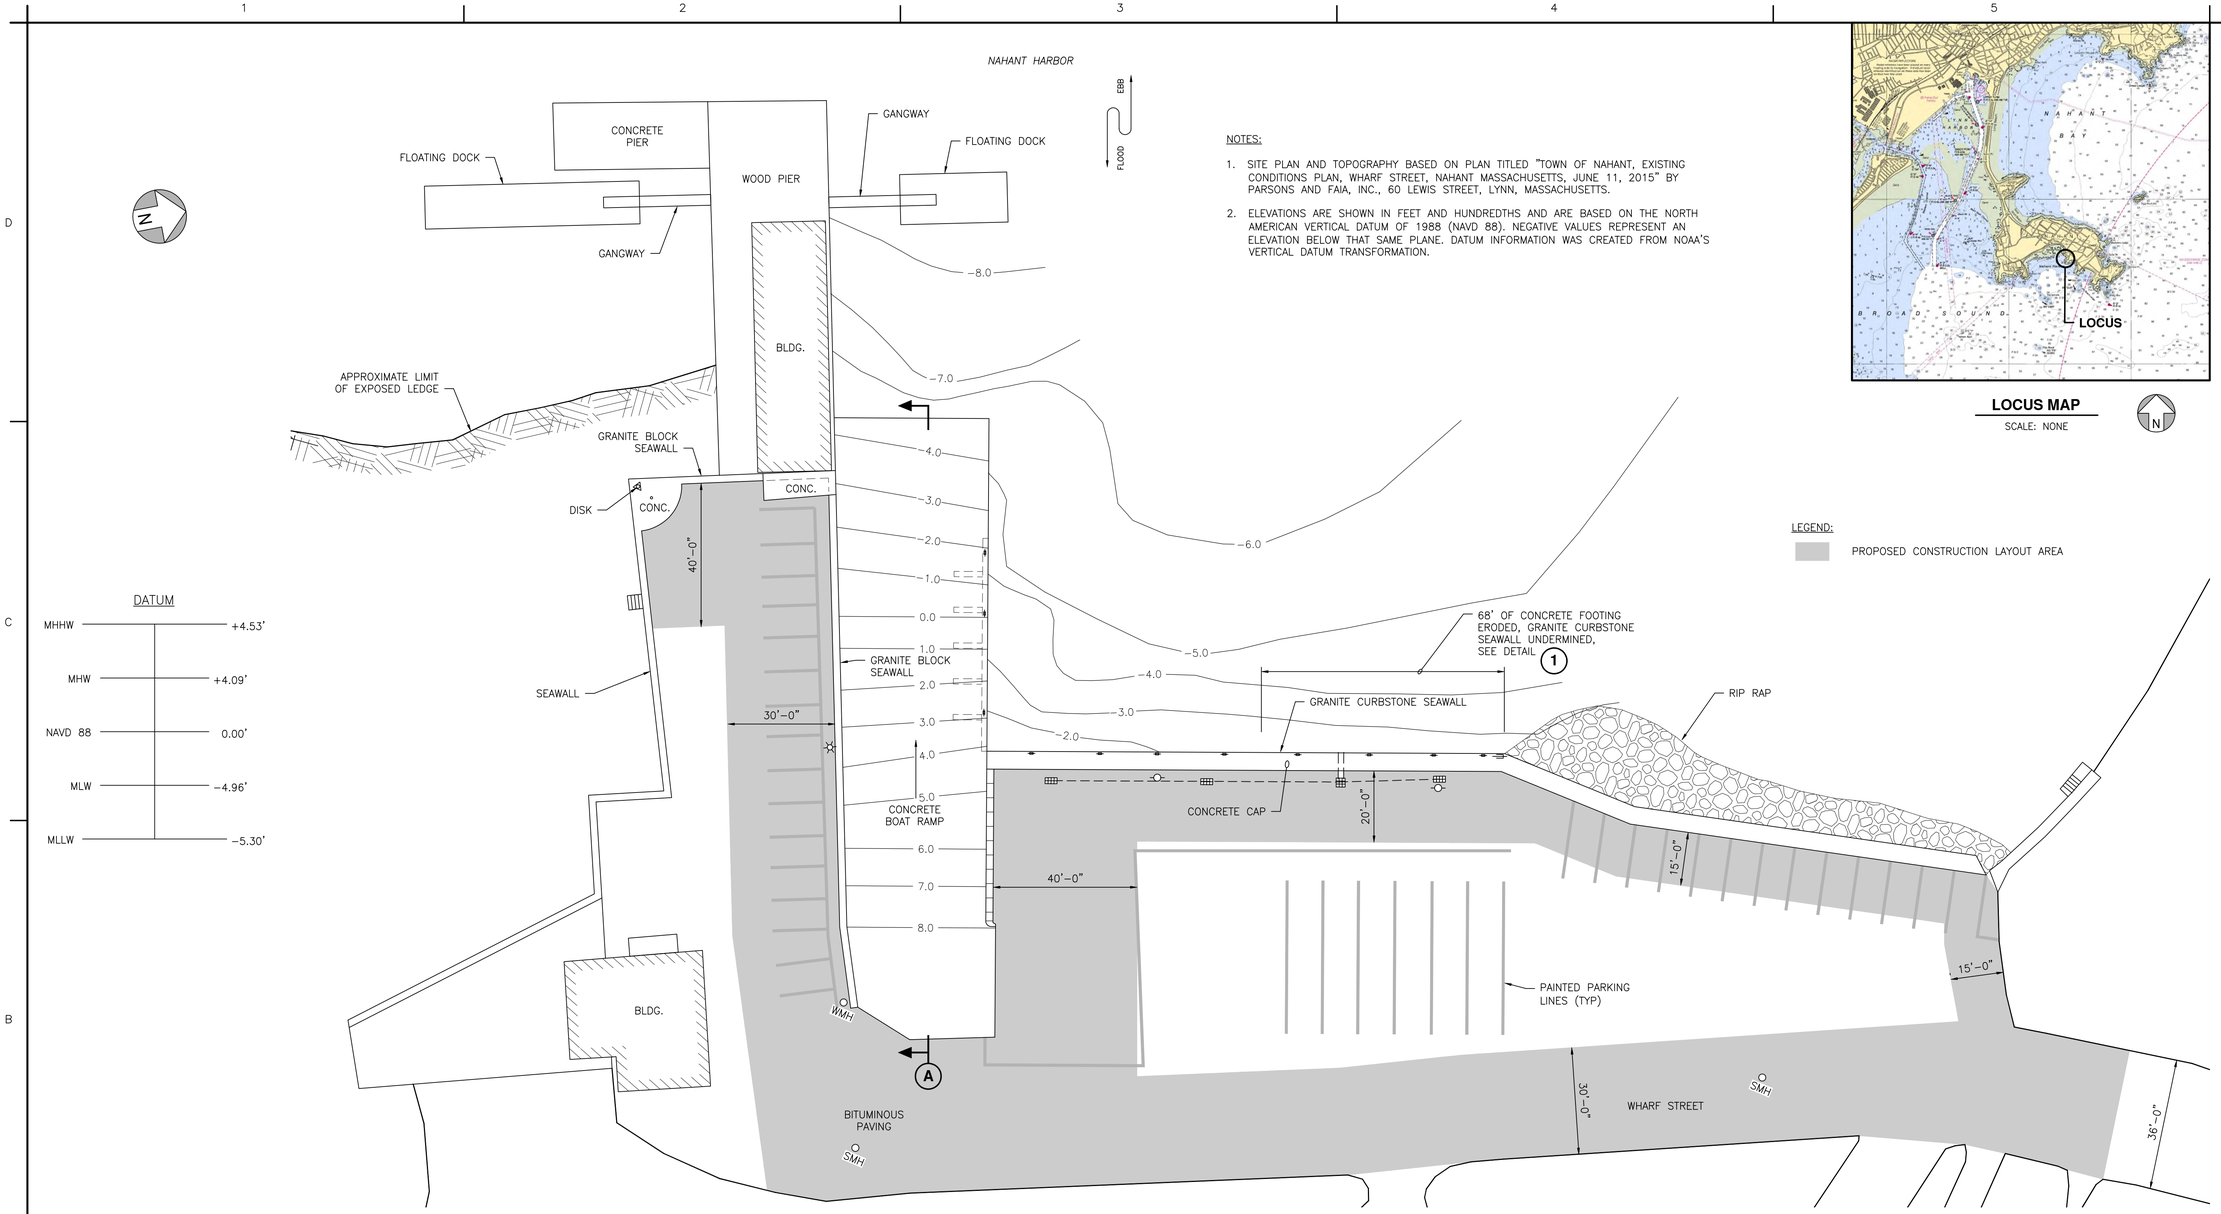

NOTES:

1. SITE PLAN AND TOPOGRAPHY BASED ON PLAN TITLED "TOWN OF NAHANT, EXISTING CONDITIONS PLAN, WHARF STREET, NAHANT MASSACHUSETTS, JUNE 11, 2015" BY PARSONS AND FAIA, INC., 60 LEWIS STREET, LYNN, MASSACHUSETTS.
2. ELEVATIONS ARE SHOWN IN FEET AND HUNDREDTHS AND ARE BASED ON THE NORTH AMERICAN VERTICAL DATUM OF 1988 (NAVD 88). NEGATIVE VALUES REPRESENT AN ELEVATION BELOW THAT SAME PLANE. DATUM INFORMATION WAS CREATED FROM NOAA'S VERTICAL DATUM TRANSFORMATION.

LOCUS MAP

SCALE: NONE

LEGEND:

PROPOSED CONSTRUCTION LAYOUT AREA

EXISTING PLAN

SCALE: 1"=20'-0"

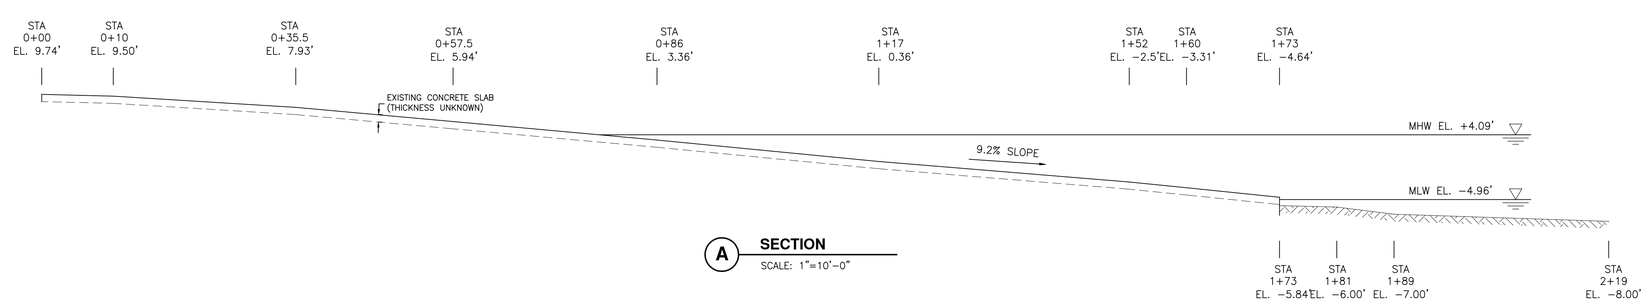

A **SECTION**

SCALE: 1"=10'-0"

1"=10'-0" 10 0 10 20 SCALE IN FEET

1"=20'-0" 20 0 20 40 SCALE IN FEET

CHILDS ENGINEERING CORPORATION
34 WILLIAM WAY, BELLINGHAM, MA 02019 U.S.A.
Phone: (508) 966-9092 Fax: (508) 966-9096
E-mail: mail@childseng.com

Mark	Description	Date	Appr.

Designed by: FAR	Date: 08/19/16		
Dwn by: TEQ	Ckd by: FAR	Design file no. 259115 SK-01	
Reviewed by: DLP	Scale: 1"=20'-0"		

NAHANT BOAT RAMP
TOWN OF NAHANT
NAHANT, MA

PROPOSED CONSTRUCTION LAYOUT AREAS

Sheet reference number: SK-01

Sheet 1 of 1

AL LEDUC K:\2591-15.00 NAHANT BOATRAMP\CADD\PERMIT DWGS\NOI\259115 NOI-01 SITE PLAN.DWG Aug 19, 2016 - 9:22am