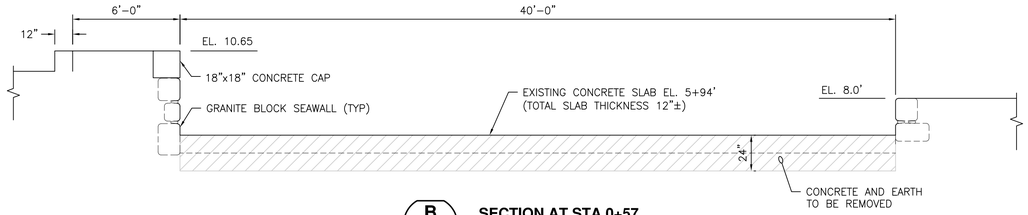

B 2 3 **SECTION AT STA 0+57**

SCALE: 1/4"=1'-0"

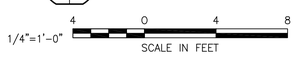

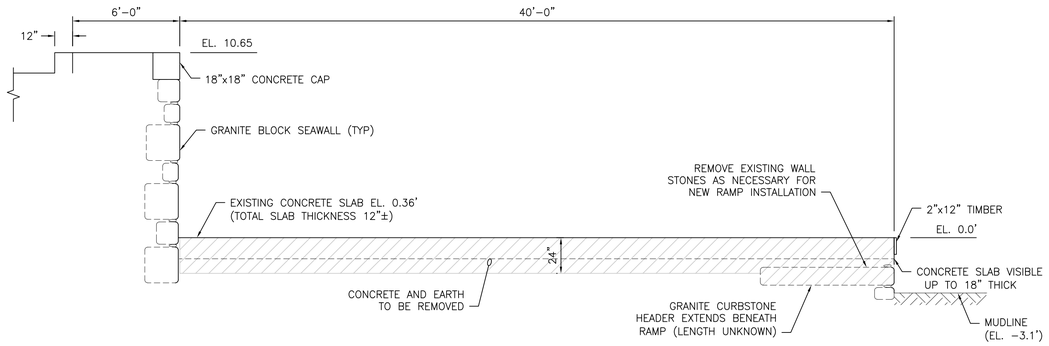

C 2 3 **SECTION AT STA 1+17**

SCALE: 1/4"=1'-0"

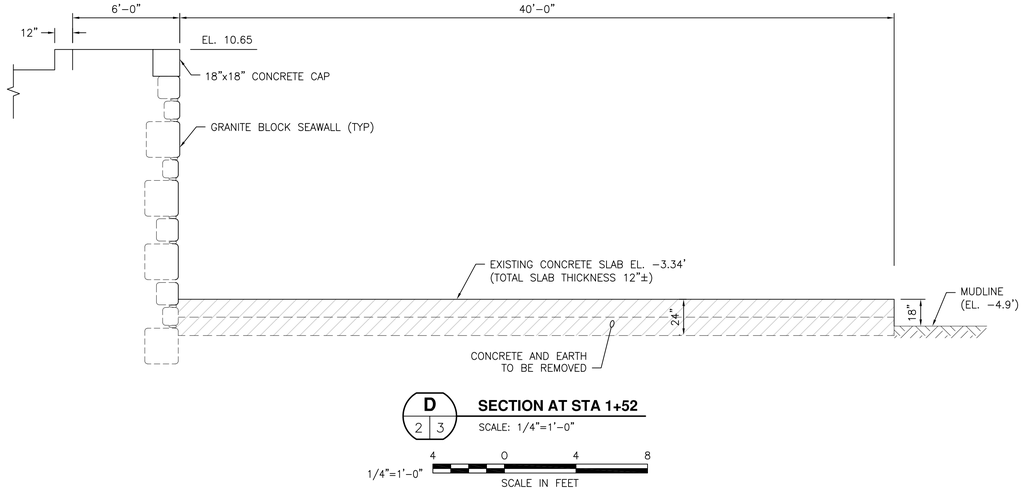

D 2 3 **SECTION AT STA 1+52**

SCALE: 1/4"=1'-0"

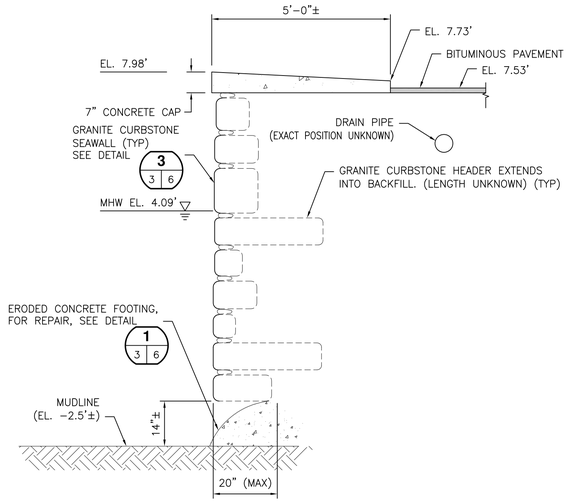

E 2 3 **SECTION AT STA 0+24**

SCALE: 1/2"=1'-0"

PRELIMINARY
FOR REVIEW ONLY

CHILDS ENGINEERING CORPORATION
34 WILLIAM WAY, BELLINGHAM, MA 02019 U.S.A.
Phone: (508) 966-9092 Fax: (508) 966-9096
E-mail: mail@childseng.com

Mark	Description	Date	Appr

Designed by:	Date:
FAR	01/28/16
Drawn by: TEQ	Cad by: FAR
Design file no. 259115 X-103	Scale: AS NOTED
Reviewed by: DLP	

NAHANT BOAT RAMP
TOWN OF NAHANT
NAHANT, MA

EXISTING SECTIONS

Sheet reference number: X-103
Sheet 3 of 6

TOM QUINN K:\2591-15.00 NAHANT BOATRAMP\CADD\CURRENT WORKING DWGS\259115 X-103 EXISTING SECTIONS.DWG Jan 28, 2016 - 9:52am